SB.23H (SINGLE LEAF) HEIGHT RESTRICTOR

3-5 METRE WIDTHS

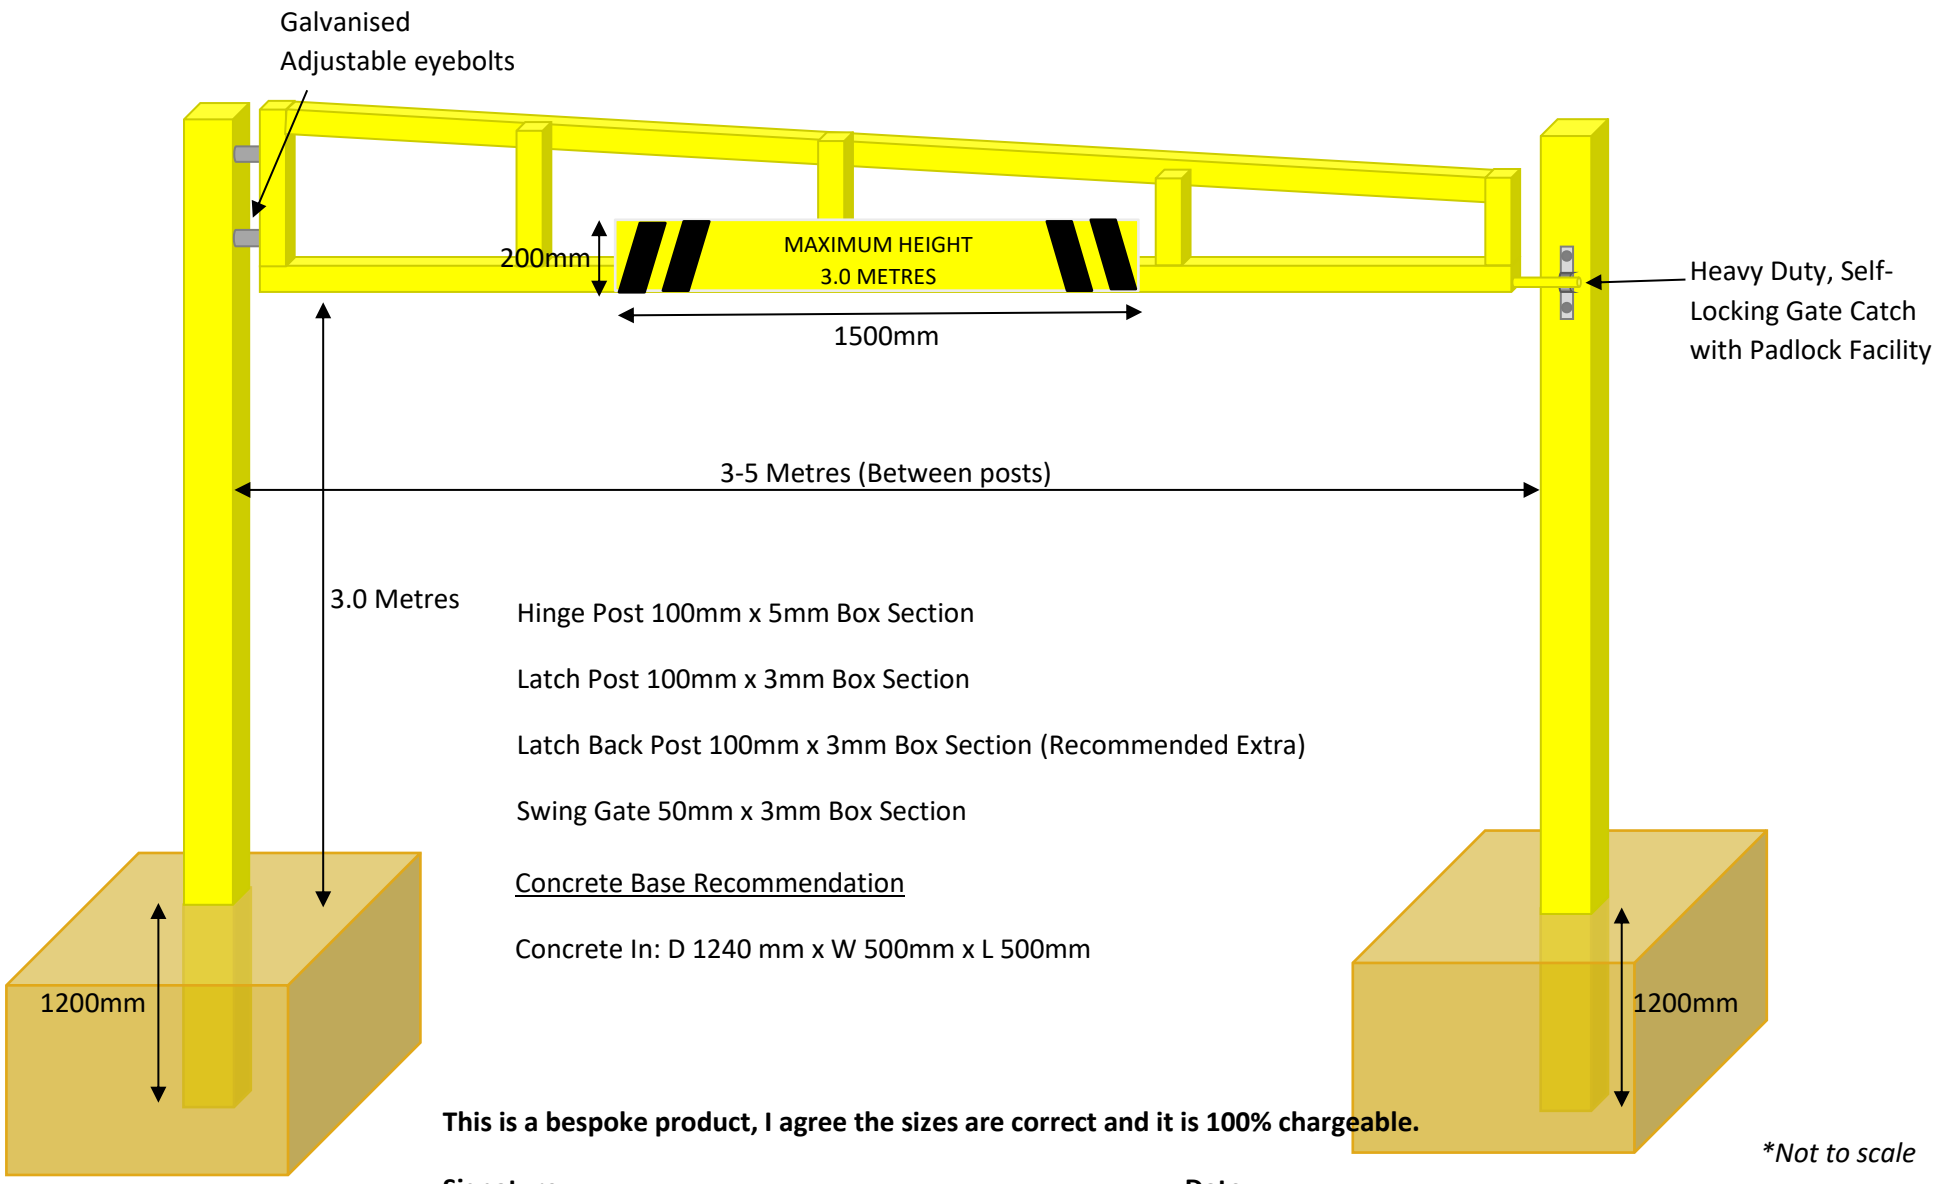

Hinge Post 100mm x 5mm Box Section

Latch Post 100mm x 3mm Box Section

Latch Back Post 100mm x 3mm Box Section (Recommended Extra)

Swing Gate 50mm x 3mm Box Section

<u>Concrete Base Recommendation</u>

Concrete In: D 1240 mm x W 500mm x L 500mm

This is a bespoke product, I agree the sizes are correct and it is 100% chargeable.

**Not to scale*

Signature ……. **Date**…….