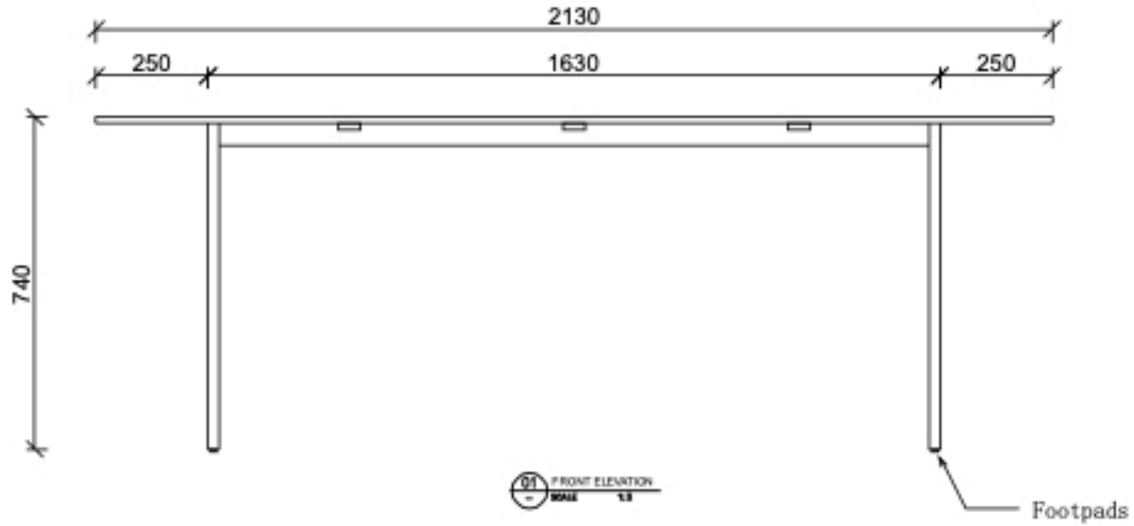

01 FRONT ELEVATION
SCALE 1:5

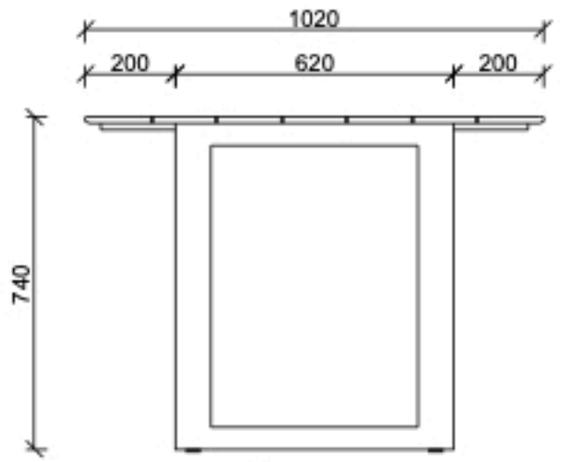

02 SIDE ELEVATION
SCALE 1:5

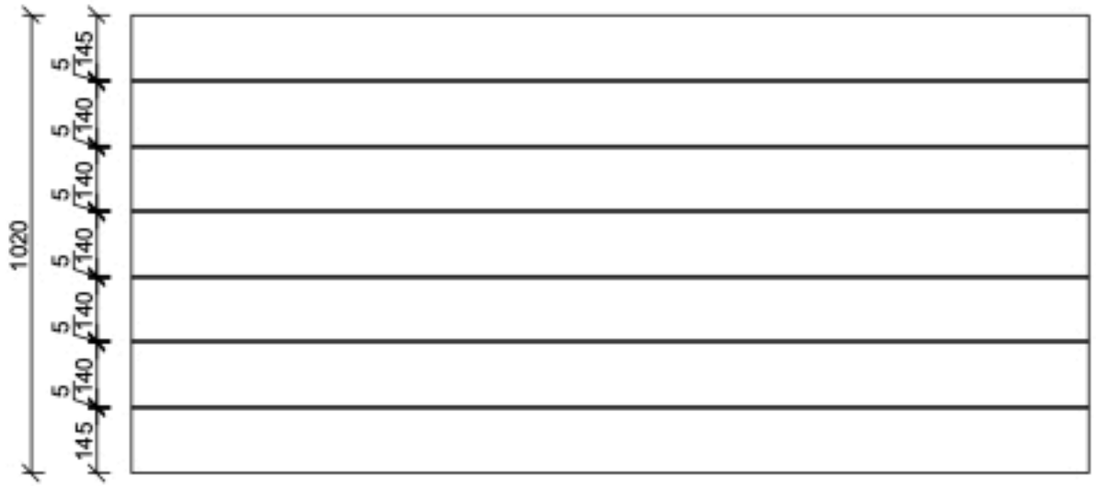

03 IMAGE REFERENCE
SCALE NTS

04 IMAGE REFERENCE
SCALE NTS

RELEVANT SHOP DRAWINGS & RFI

NO.	DATE	DRAWING NUMBER	DRAWING TITLE

REVISION DETAILS

NO.	DATE	DESCRIPTION	DRAWN BY	CHK BY	APPROVED BY